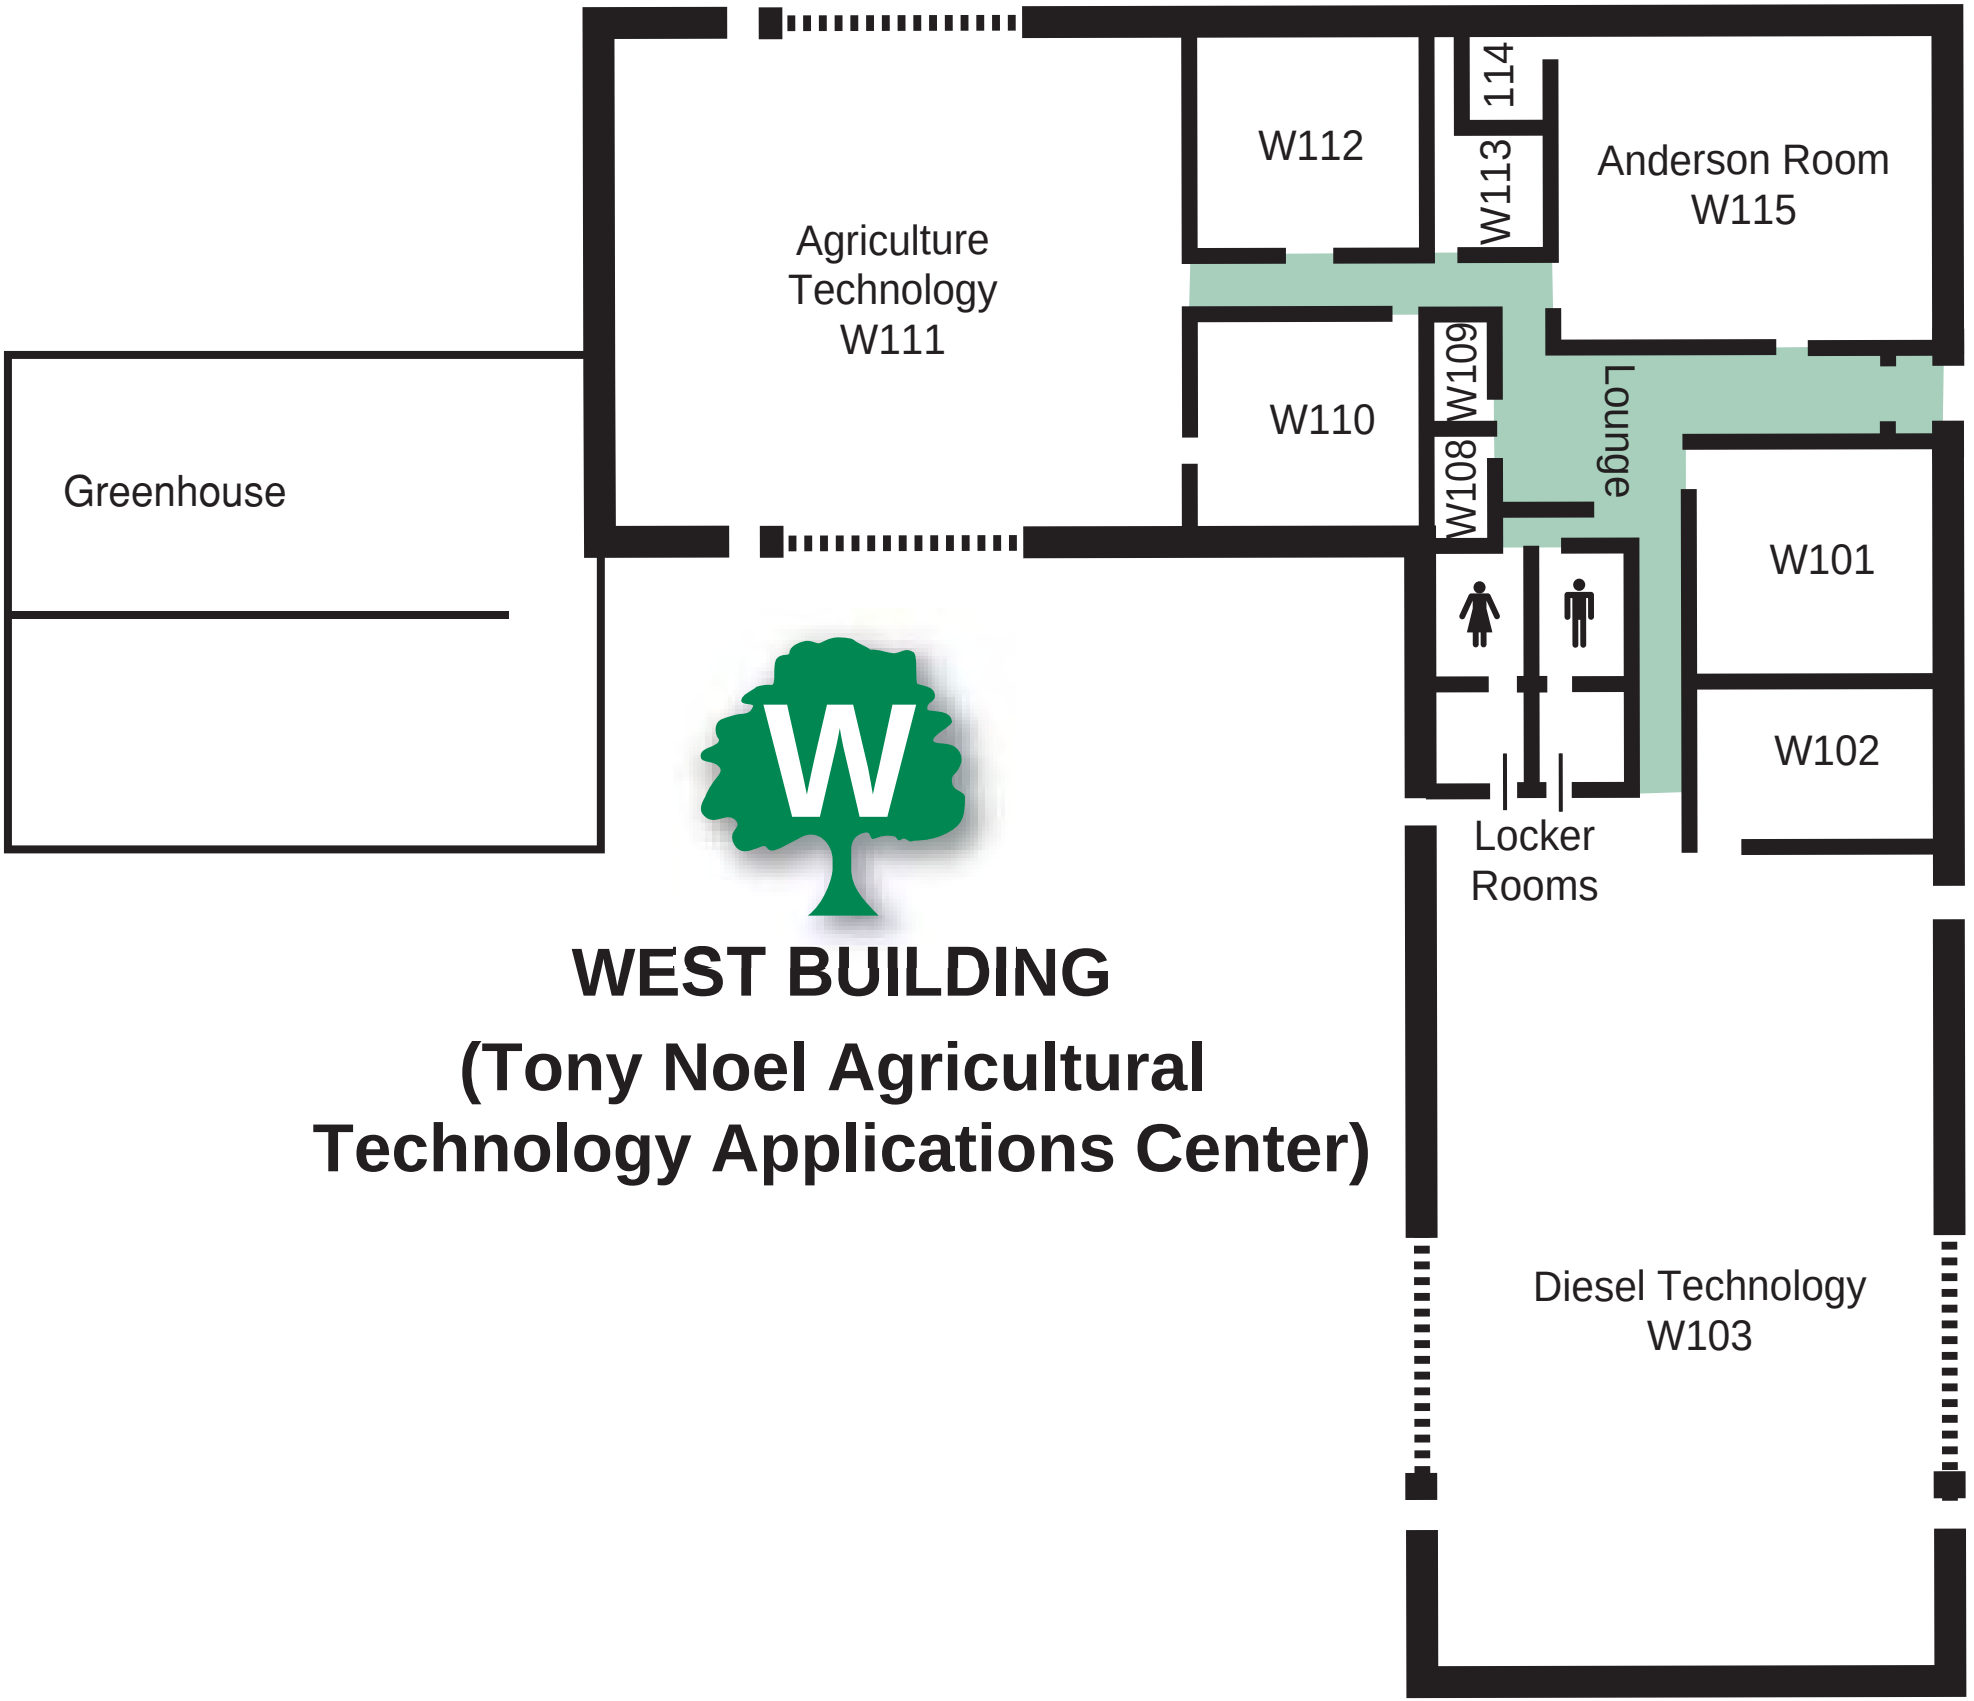


# WEST BUILDING

## (Tony Noel Agricultural Technology Applications Center)